RAINIER VIEW WATER COMPANY

SILVER CREEK APARTMENTS - WATER MAIN EXTENSION - NORTH 1/2 PLAN

A PORTION OF SEC. 33, TWP. 19 N., RGE 4 E., W.M.

PIERCE COUNTY, WASHINGTON

NORTH

GRAPHIC SCALE

(IN FEET)
1 inch = 30 ft.

811 Know what's below. Call before you dig.

DESIGN APPROVAL, DATE 2-24-16
RAINIER VIEW WATER COMPANY

LEGEND:

- FIRE HYDRANT
- FIRE DEP. CONNECTION (FDC)
- WATER METER
- BLOW-OFF VALVE
- GATE VALVE
- REDUCER
- AIR VACUUM RELEASE VALVE
- SAMPLING STATION
- TAPPING TEE
- PROPOSED FIRE LINE (BY OTHERS)
- PROPOSED WATER LINE
- EXIST WATER LINE

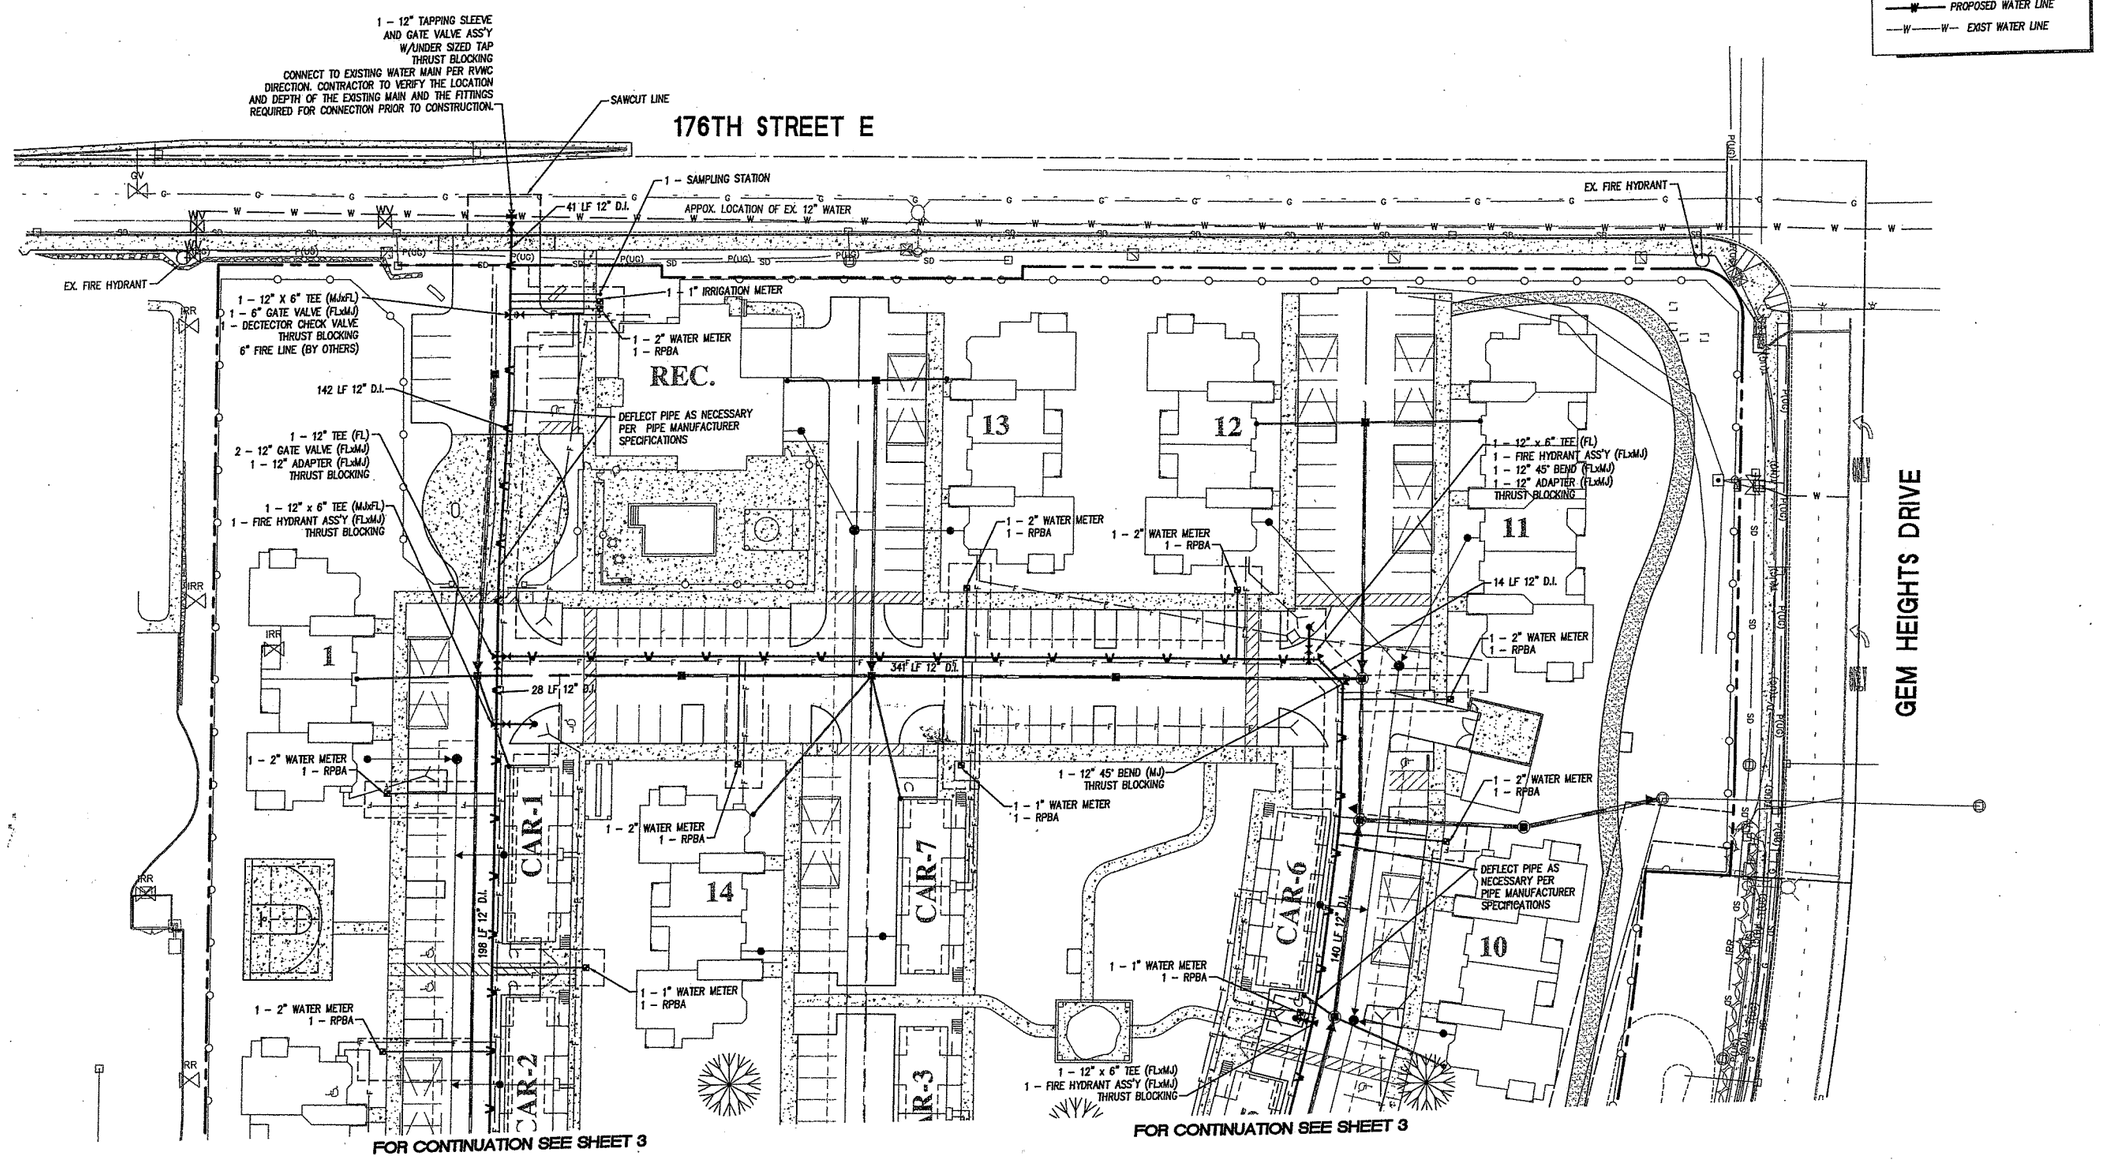

FOR CONTINUATION SEE SHEET 3

FOR CONTINUATION SEE SHEET 3

REV NO	REVISION DESCRIPTION	DATE	BY

Apex Engineering PLLC
2601 South 35th, Suite 200
Tacoma, Washington 98409-7479
(253) 473-4494 FAX: (253) 473-0599

TITLE RAINIER VIEW WATER COMPANY
SILVER CREEK APARTMENTS
WATER MAIN EXTENSION
NORTH 1/2 PLAN

CLIENT RAINIER VIEW WATER COMPANY
P.O. BOX 44427
TACOMA, WA. 98448-0427
ATTN: MR. BOB BLACKMAN (253)537-6634

DATE SEALED 02/24/2016

KIMBERLY ANN SAVAGE
STATE OF WASHINGTON
47945
REGISTERED PROFESSIONAL ENGINEER

PROJECT MANAGER KIM A SAVAGE, P.E.

DESIGN RB
DRAWN RB
CHECKED KAS
SEC 33 T 19 N R 4 E
FILE NO 32716WAWRK.DWG
DATE 11-09-15
SCALE 1" = 30'

SHEET 2 OF 5
FILE NO 32716

© APEX ENGINEERING PLLC 2015

PARCEL NO. 0419336002 PCPB PERMIT NO. 822212

t:\32716\Work\PlotSht\32716-WAPLK.dwg