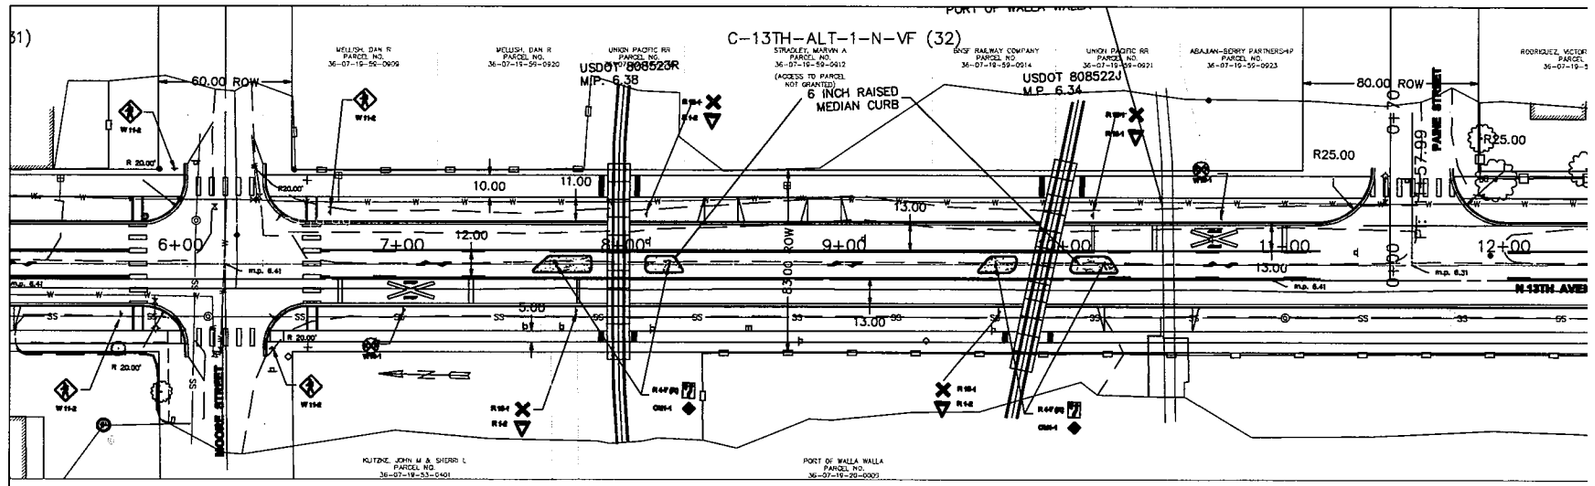

TOP PLAN VIEW SHOWS THE TWO CROSSINGS ON THE NORTH END OF THE PROJECT BETWEEN MOORE STREET AND PAINE ST

BOTTOM PLAN VIEW SHOWS THE TWO CROSSINGS ON THE SOUTH END OF THE PROJECT BETWEEN ROSE STREET AND ABADIE

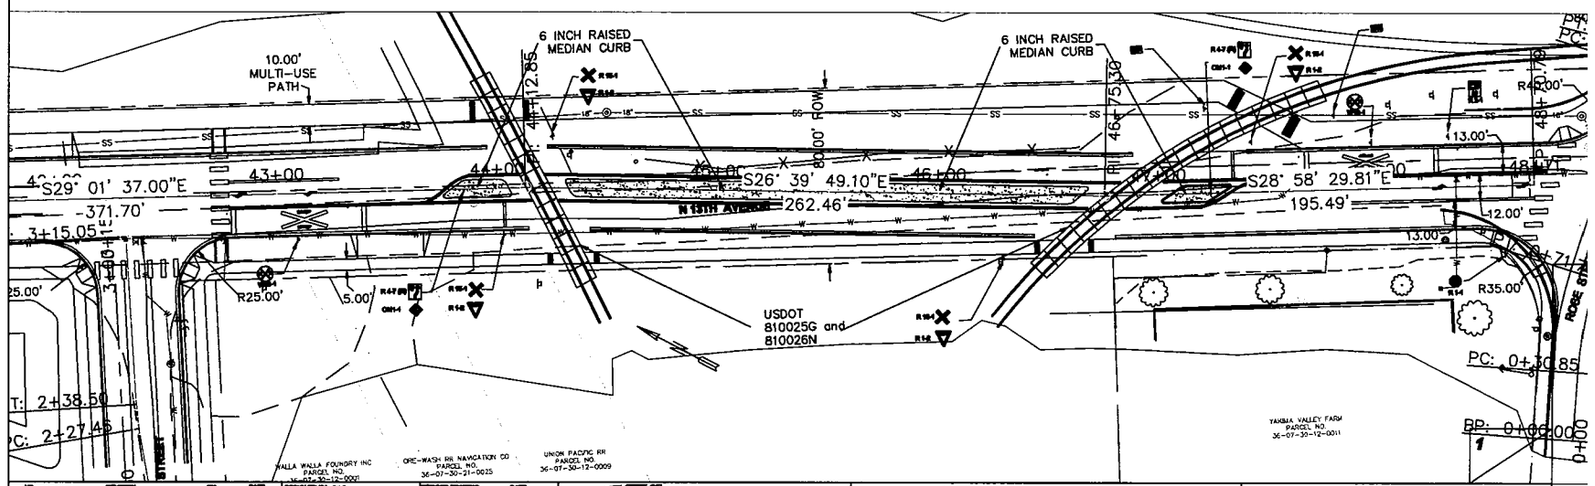

NO	REVISION	BY	DATE

DESIGNED BY: DHC
DRAWN BY: DHC
CHECKED BY: N/A
APPROVED BY: N/A

RECORD DRAWING DATE:

SCALE: HORIZ: 50 VERT: N/A

FILE NO:

CITY OF WALLA WALLA
Public Works/Engineering
P.O. Box 478
Walla Walla, WA 99362

13TH AVE IMPROVEMENTS

RR CROSSING PLANS