CALL 2 WORKING DAYS BEFORE YOU DIG
1-800-424-5555
UTILITIES UNDERGROUND LOCATION CENTER

BNSF 1-800-533-2891

APPROVED:

PIERCE COUNTY
DIRECTOR OF PUBLIC WORKS

DATE

NOTES

1. ELEVATION SHOWN IS ALONG ALIGNMENT OF OVERPASS. DIMENSIONS MARKED W/(*) ARE PERPENDICULAR TO CL OF TRACKS AND ARE NOT SCALABLE.

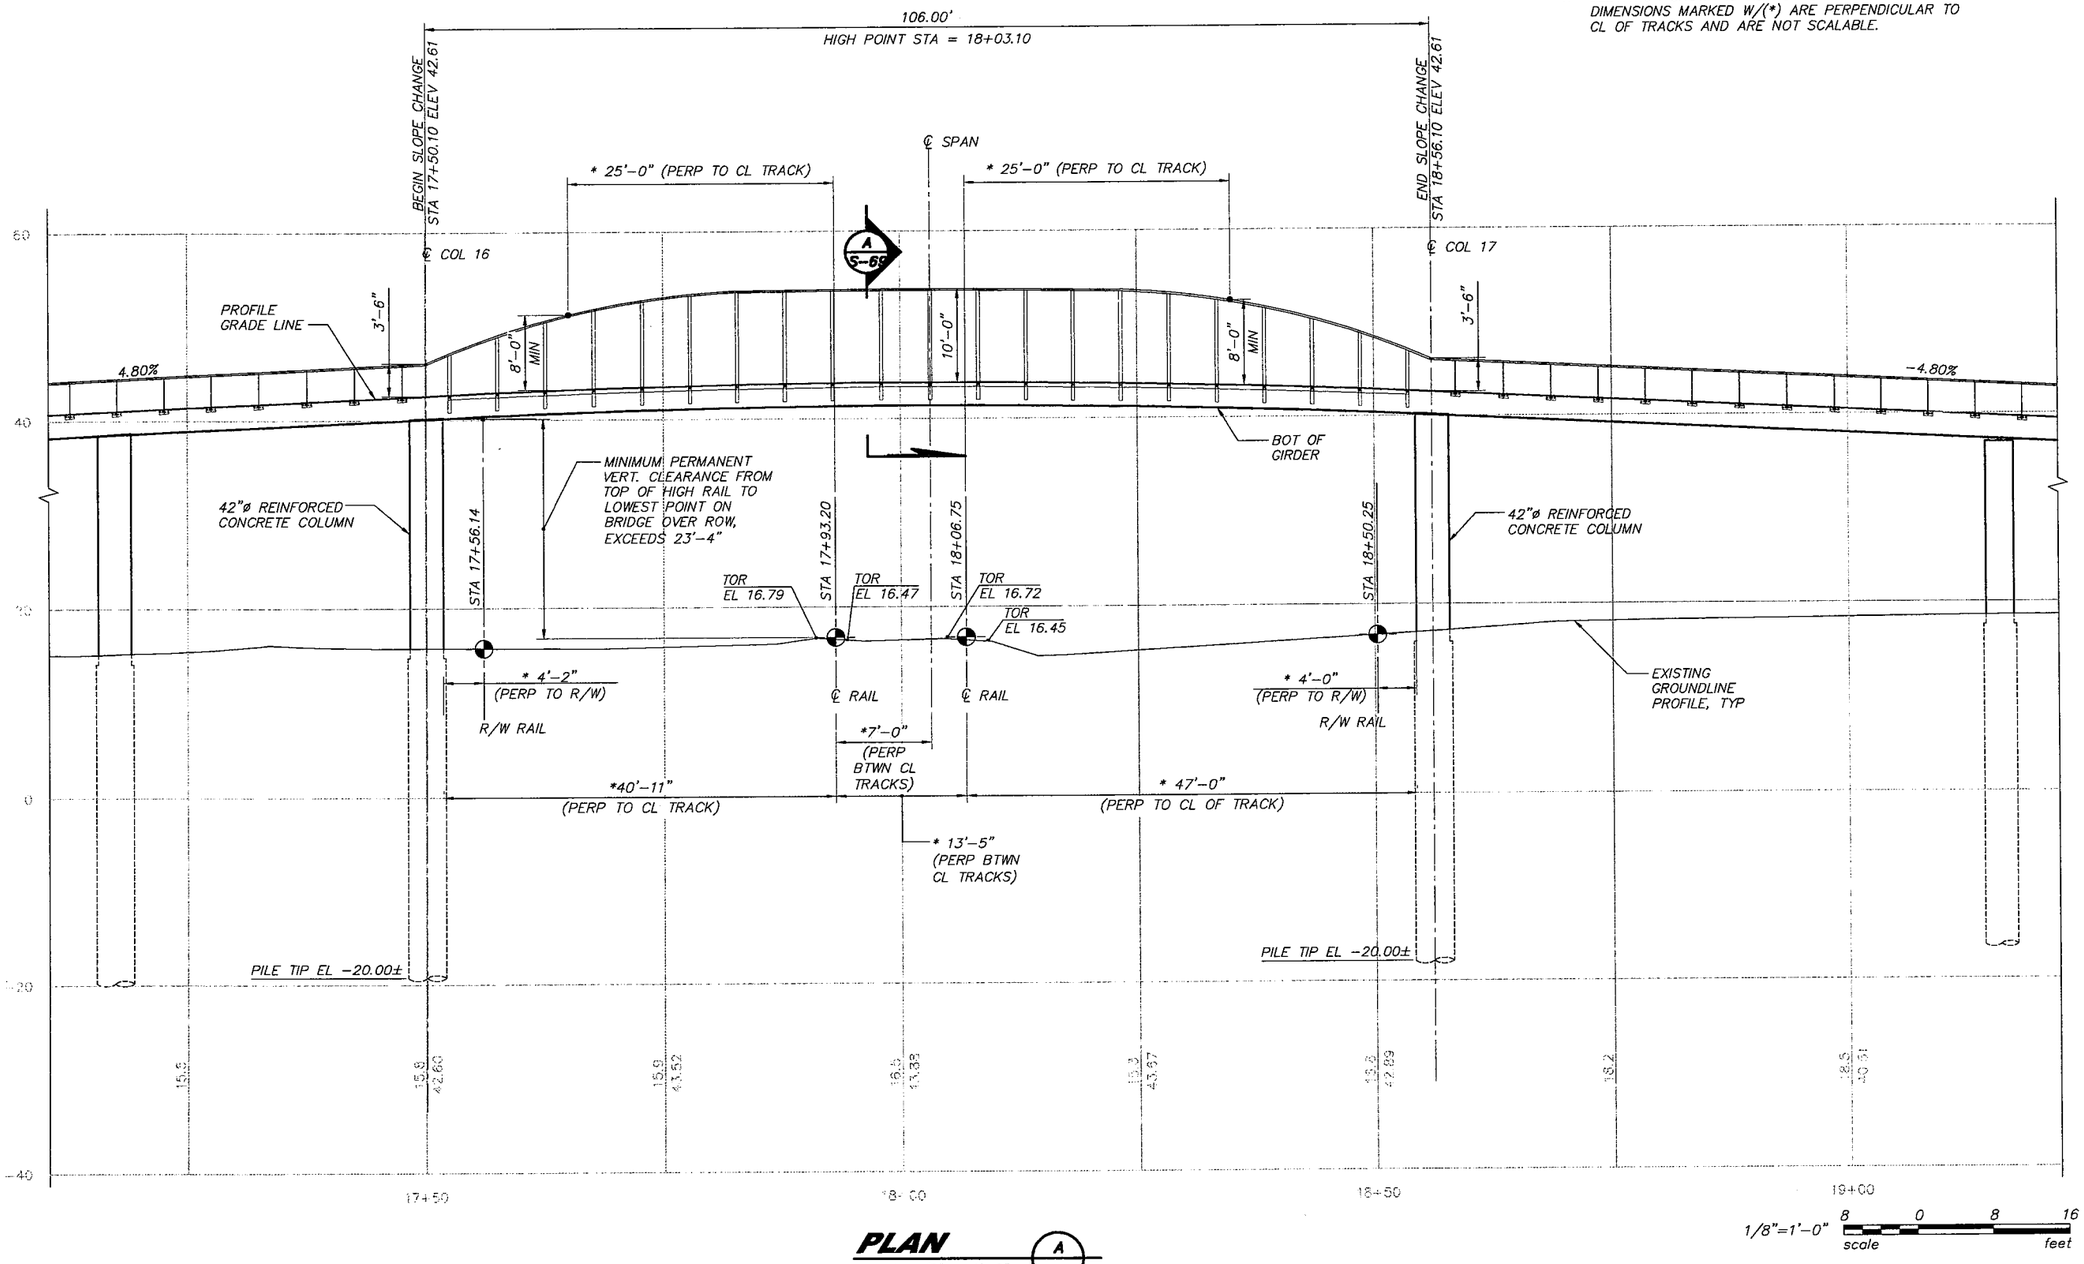

PLAN (A)
SCALE: 1/8" = 1'-0"

1/8"=1'-0" 8 0 8 16 scale feet

IF SHEET IS LESS THAN
22"x34"
IT IS A REDUCED PRINT SCALE ACCORDINGLY

Civil Engineers
Structural Engineers
Landscape Architects
Community Planners
Land Surveyors
Neighbors

AHBL
TACOMA • SEATTLE
2215 North 30th Street, Suite 300
Tacoma, WA 98403 - 253.383.2422 TEL
1200 Sixth Avenue, Suite 1620
Seattle, WA 98101 - 206.287.2425 TEL

BERGER/ABAM ENGINEERS INC.
33301 9TH AVENUE SOUTH, Suite # 300
FEDERAL WAY, WASHINGTON 98003-2600
VOICE: (206) 431-2300 FAX: (206) 431-2250

PROJECT TITLE:
CHAMBERS CREEK PROPERTIES
NORTH DOCK / PEDESTRIAN OVERPASS

CLIENT:
PIERCE COUNTY PUBLIC WORKS AND UTILITIES
9850 64th Street West
University Place, WA 98467

JOB NO.
FABLD-07-149

ISSUE SET & DATE:
4/27/09

REUSE OF DOCUMENTS
THIS DOCUMENT HAS BEEN PREPARED EXCLUSIVELY IN ACCORDANCE WITH WAC 196-27A-020 AND CHAPTER 18.34 RCW. UNAUTHORIZED ALTERATION OF ANY OF THE INFORMATION ON THIS DOCUMENT WILL INVALIDATE THE DOCUMENT.
NO CERTIFICATION AND SIGNATURE.
THE IDEAS AND DESIGNS INCORPORATED HEREIN, AS AN INSTRUMENT OF SERVICE, ARE THE PROPERTY OF AHBL AND MAY NOT BE REUSED, IN WHOLE OR IN PART, FOR ANY OTHER PROJECT WITHOUT WRITTEN AUTHORIZATION OF AHBL.

THESE DRAWINGS ARE NOT TO BE USED FOR CONSTRUCTION UNLESS SIGNED BY THE REVIEWING AGENCY.

A
B
2
1
REVISIONS:

SHEET TITLE:
RR ALIGNMENT ELEVATION

DESIGNED BY:	DRAWN BY:	CHECKED BY:
MMP	JDM	RRG

SHEET NO.
RR-4
90 of 90 Sheets