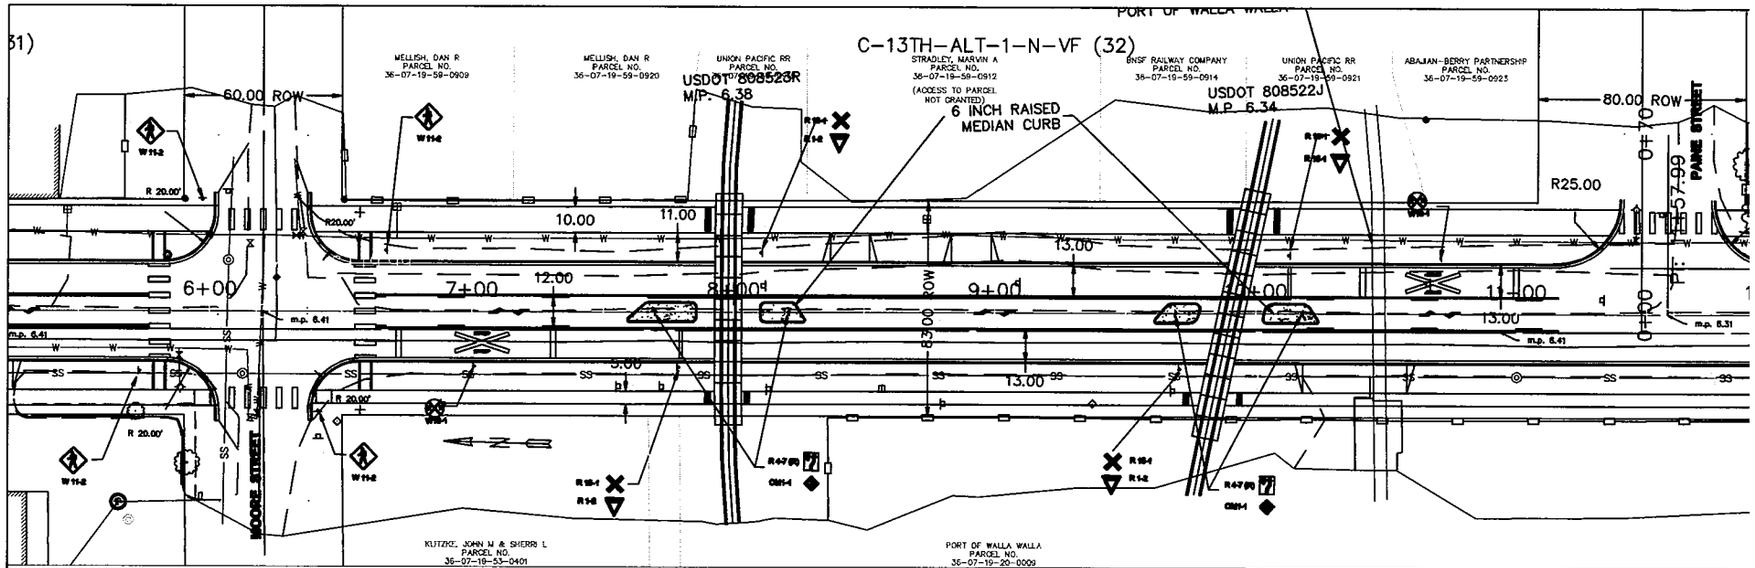

TOP PLAN VIEW SHOWS THE TWO CROSSINGS ON THE NORTH END OF THE PROJECT BETWEEN MOORE STREET AND

BOTTOM PLAN VIEW SHOWS THE TWO CROSSINGS ON THE SOUTH END OF THE PROJECT BETWEEN ROSE STREET AN

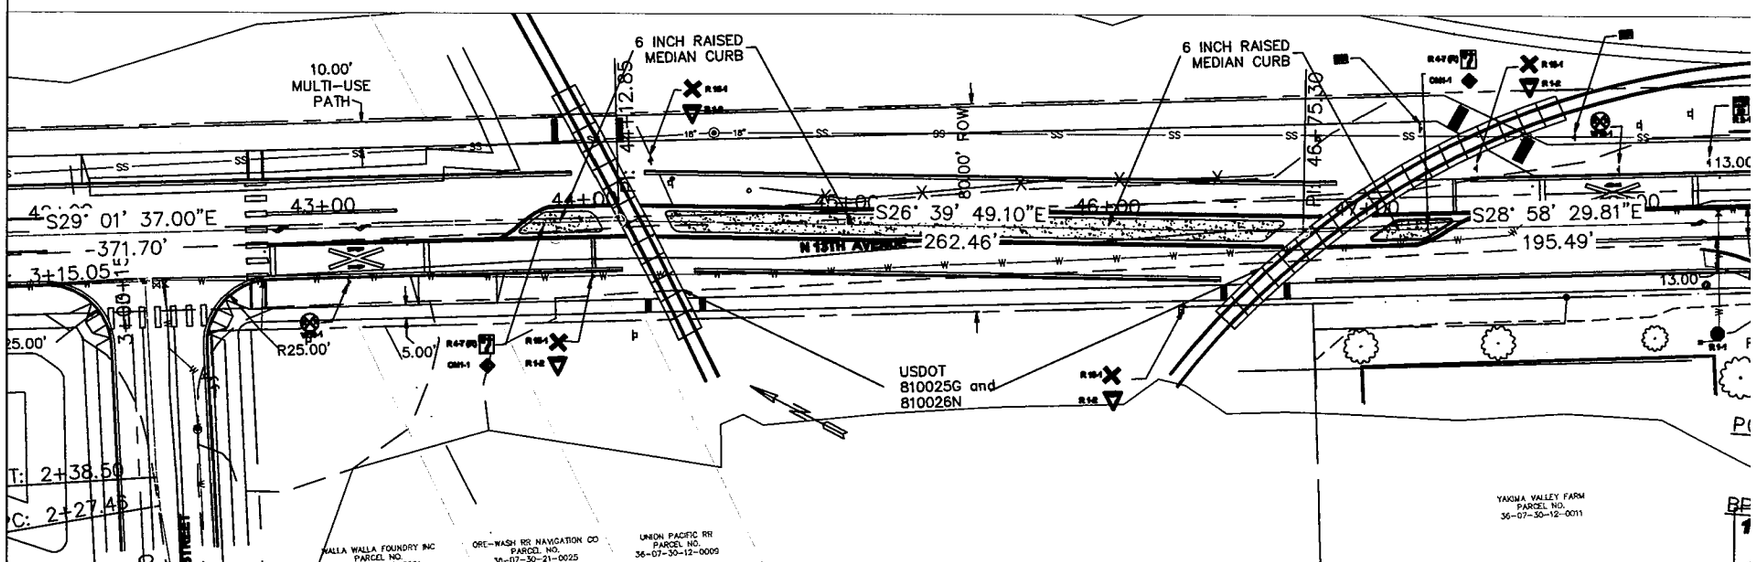

NO	REVISION	BY	DATE				
				DESIGNED BY: DWE	RECORD DRAWING	DATE	
				DRAWN BY: DWE	SCALE:	HORIZ: 50	
				CHECKED BY: N/A		VERT: N/A	
				APPROVED BY: N/A	FILE NO:		

CITY OF WALLA WALLA
Public Works/Engineering
P.O. Box 478
Walla Walla, WA 99362

13TH AVE IMPROVEMENTS

RR CROSSING PLANS