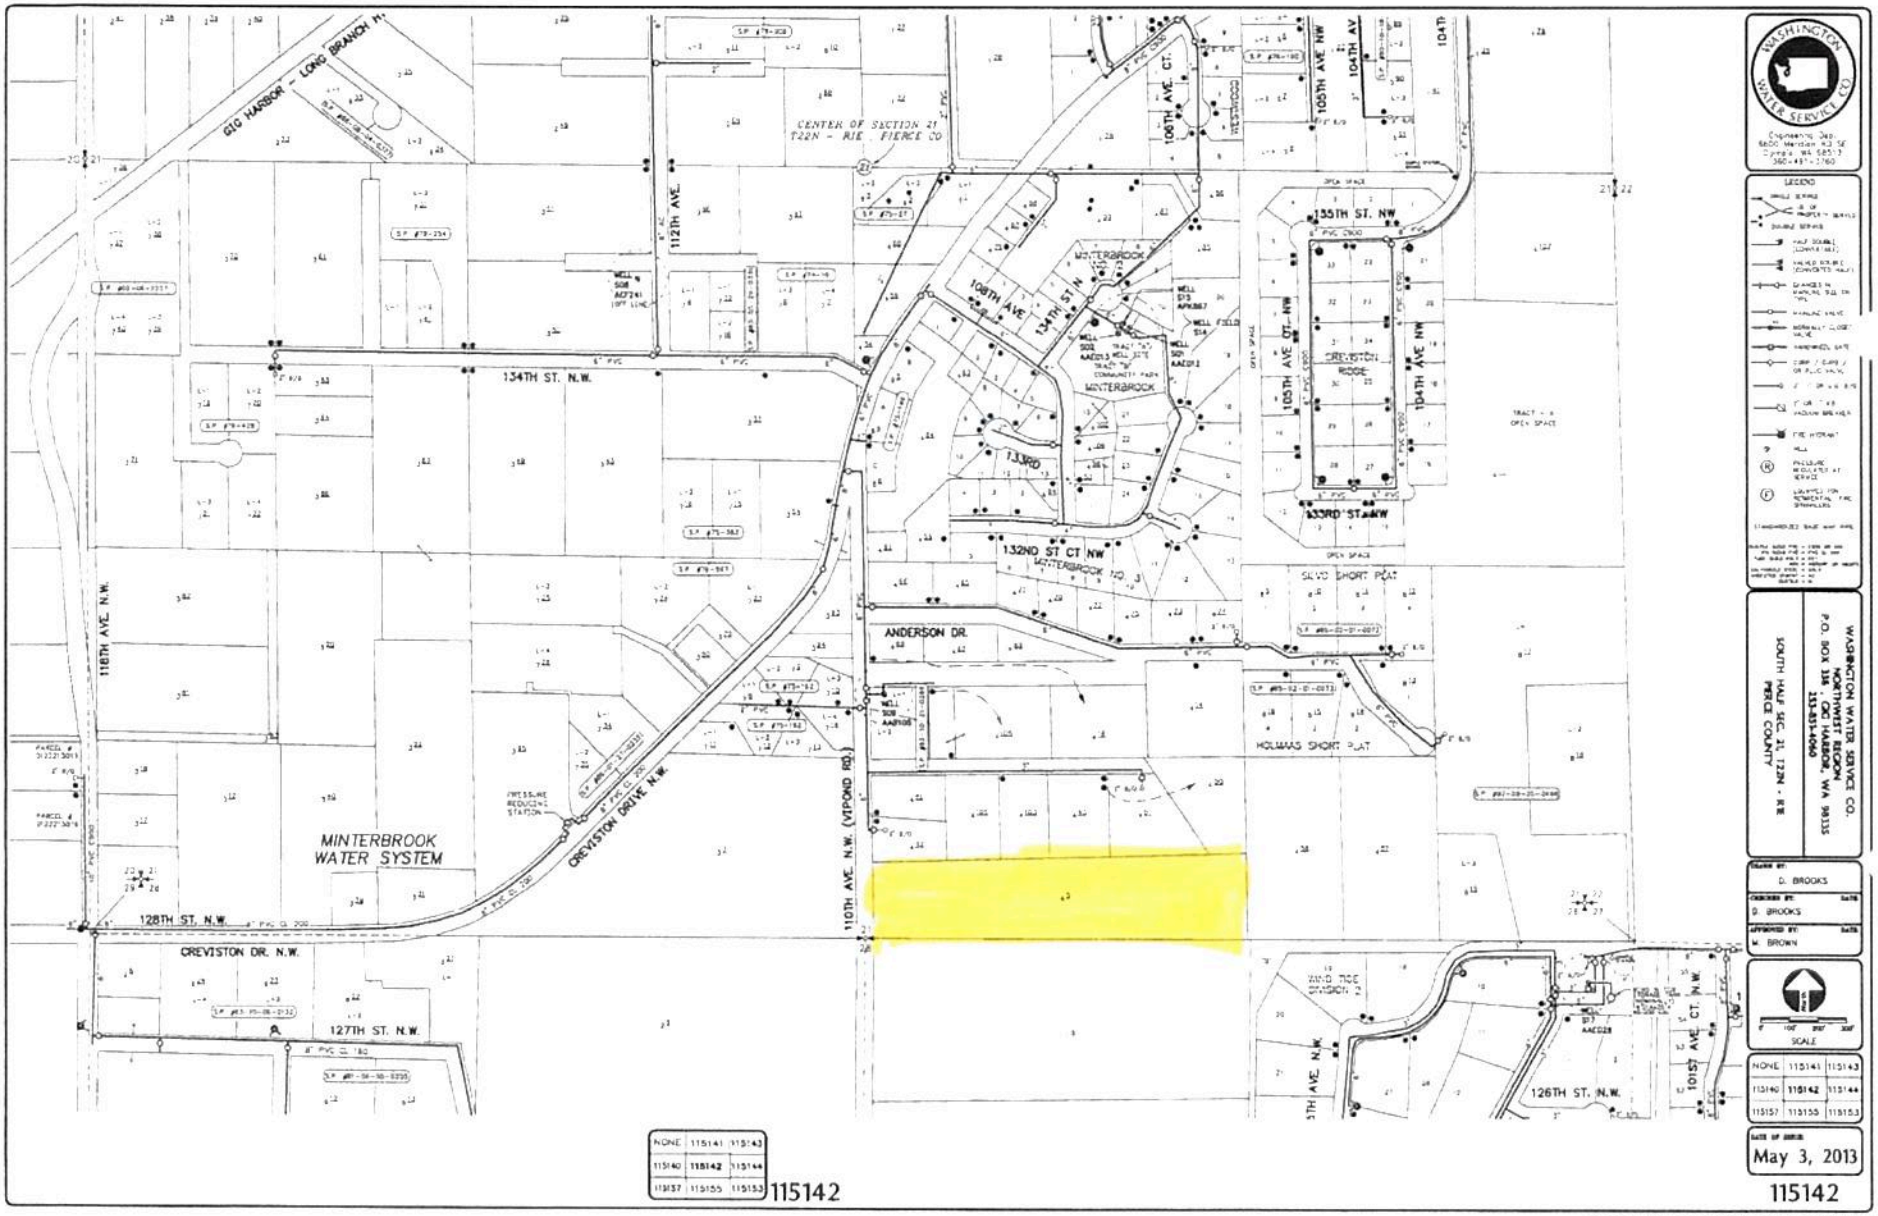

NONE	115141	115143
115140	115142	115144
115137	115155	115153

115142

WASHINGTON WATER SERVICE CO.

Engineering Dept.
6800 Meridian N.E. SE
Olympia, WA 98513
360-491-7760

LEGEND

- SINGLE SERVICE
- # OF PROPERTY SERVED
- DOUBLE SERVICE
- HALF DOUBLE (CONNECTED HALF)
- HALVED SERVICE (CONNECTED HALF)
- CHANGE IN MAINLINE SIZE OR MATL
- MAINLINE VALVE
- NORMALLY CLOSED VALVE
- HANDWHEEL GATE
- CORP. / CURB / OR P.I.C. VALVE
- 6" DIP W/ 4 X 6 REDUCER
- 6" DIP W/ 4" PRESSURE BREAKER
- FIRE HYDRANT
- HLA
- (R) PRESSURE REDUCED AT SERVICE
- (F) LOW FLOW RESTRICTOR FOR SPRINKLERS
- STANDARDIZED BASE MAP MAPS

NOTES

WASHINGTON WATER SERVICE CO.
NORTHWEST REGION
P.O. BOX 338 . GIG HARBOR, WA 98335
253-851-6060

SOUTH HALF SEC. 21, T22N - R1E
PIERCE COUNTY

DRAWN BY: D. BROOKS
CHECKED BY: D. BROOKS
APPROVED BY: W. BROWN

SCALE

NONE	115141	115143
115140	115142	115144
115157	115155	115153

DATE OF ISSUE: May 3, 2013

115142